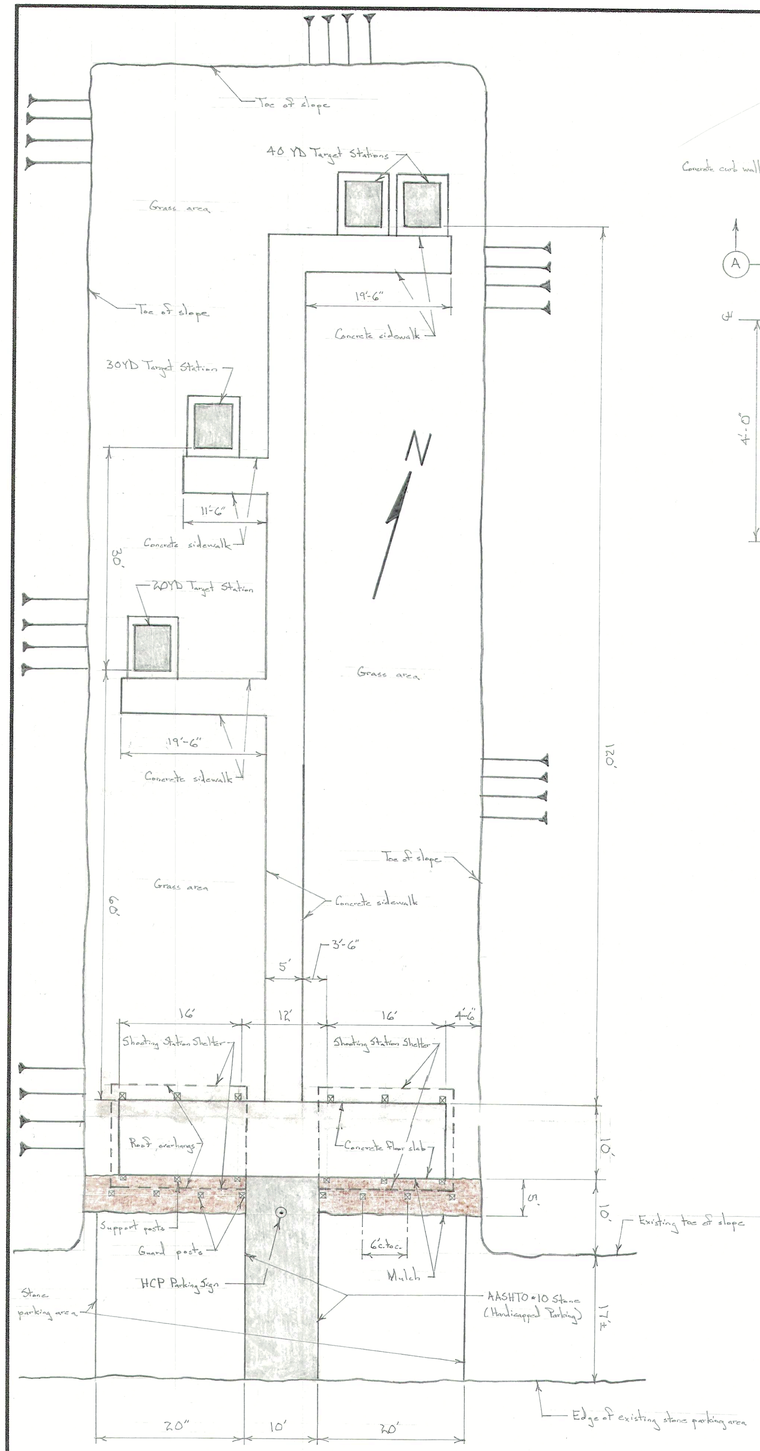

SHOTGUN PATTERN RANGE PLAN

Scale:1 in. = 10 ft.

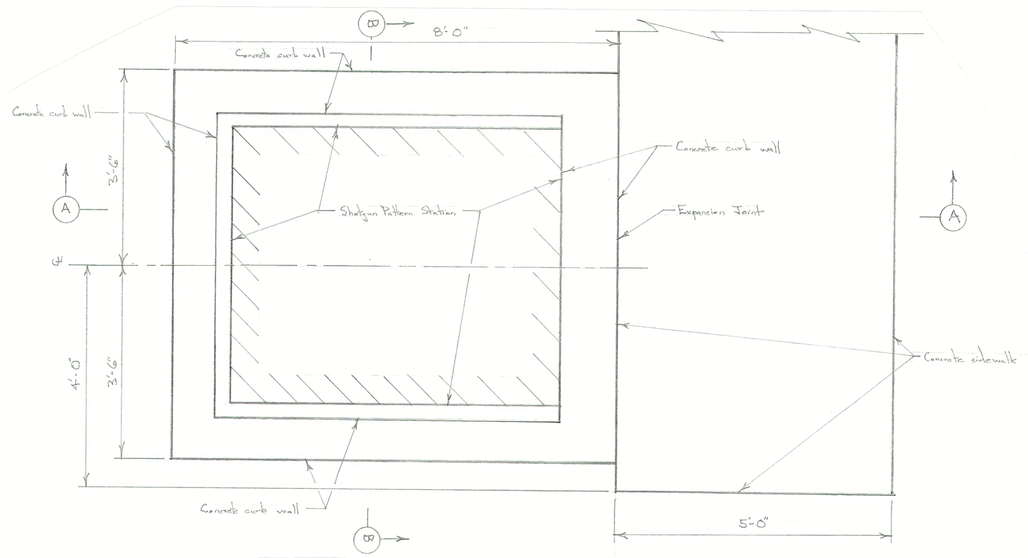

SHOTGUN PATTERN STATION PLAN

Scale: 3/4 in. = 1 ft.

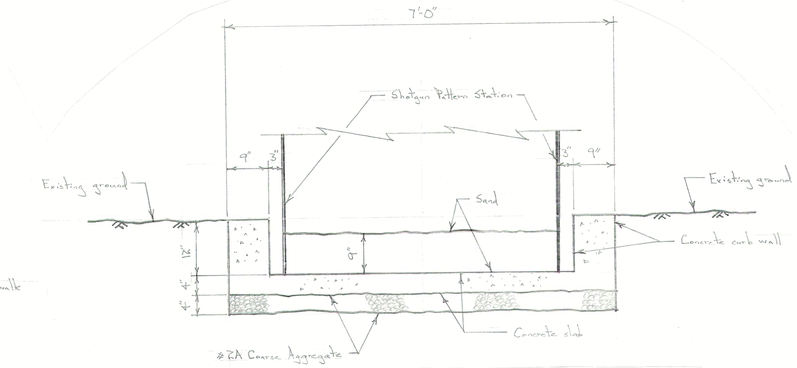

SHOTGUN PATTERN STATION - SECTION B

Scale: ¾ in. = 1 ft.

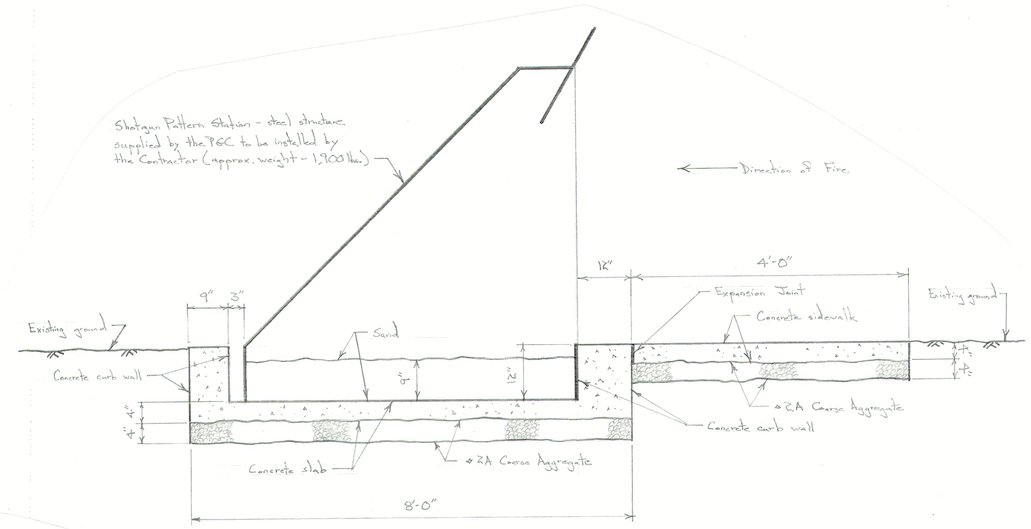

SHOTGUN PATTERN STATION – SECTION A

Scale: ¾ in. = 1 ft.

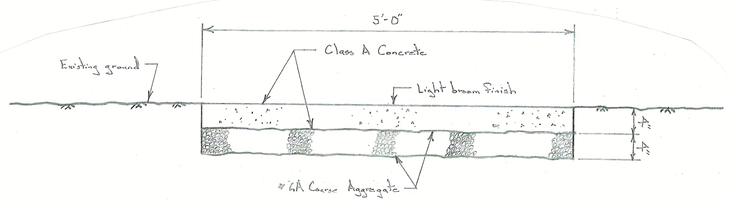

CONCRETE SIDEWALK SECTION

Scale: 1 in. = 1 ft.

SHOTGUN PATTERN RANGE SCOPE OF WORK

- Strip sod and soil from footprint of range features and new parking area. Material can be used to construct earth embankments in other project areas.
- Construct concrete sidewalks
- Construct concrete pads for steel trap targets
- Install new steel trap targets at 20, 30 and 40-yards (two)
- Construct new shooting station shelters with concrete floor slabs
- Install guard posts and mulch median
- Construct new stone parking area

COMMONWEALTH OF PENNSYLVANIA
REGISTERED PROFESSIONAL
FOSTER R. SCHAFFER
ENGINEER
No. PE039260-E

2/21/23

PENNSYLVANIA GAME COMMISSION		
SGL #176	HALFMOON TWSP.	CENTRE CO.
SCOTIA RANGE COMPLEX RENOVATION PROJECT, PHASE 1		
SHOTGUN PATTERN RANGE PLAN AND DETAILS		
REVISIONS	PROJECT NO.	PGC-176-23-01
	DRAWN BY:	SE
	DATE:	2/21/23
	SHEET NO.	4 OF 9