DETAILS AT POST
SCALE: 3/4" = 1'-0"

NOTE: Truss designed w/8" energy heel. Design information is deferred.

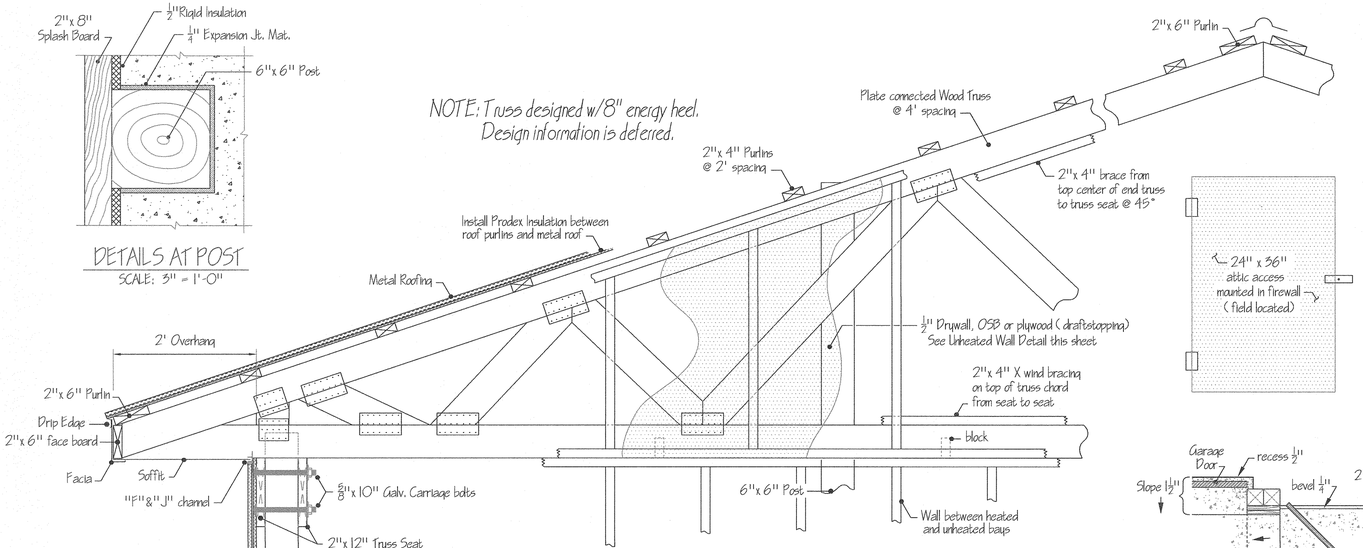

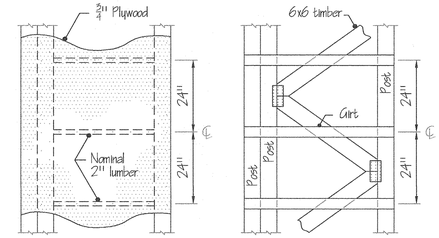

PLYWOOD BRACING OR 6" x 6" BRACING
SCALE: 1" = 2'-0"
(FRONT CORNERS ONLY)

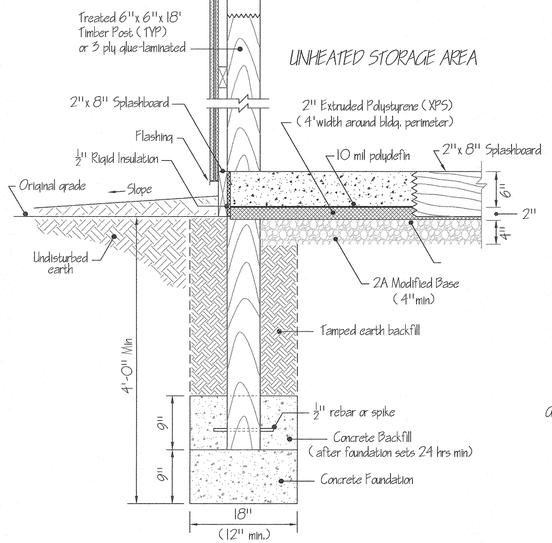

CROSS SECTION DETAIL
SCALE: 1" = 1'-0"
1/2

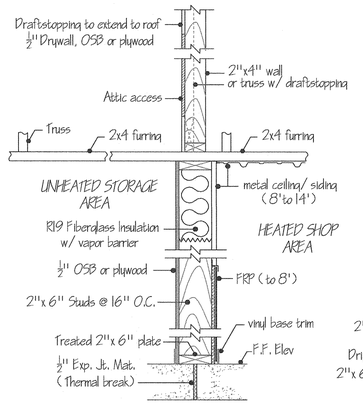

HEATED / UNHEATED WALL DETAIL
SCALE: 1" = 1'-0"

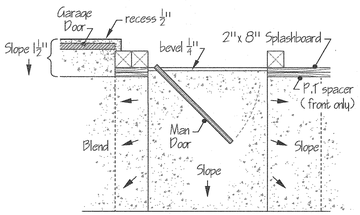

CONCRETE DETAIL @ DOOR
SCALE: 1/2" = 1'-0"

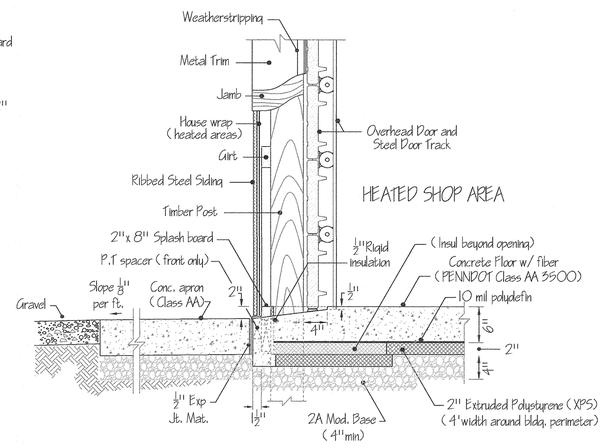

O.H. DOOR SILL AND JAMB DETAIL
SCALE: 1" = 1'-0"
2/2

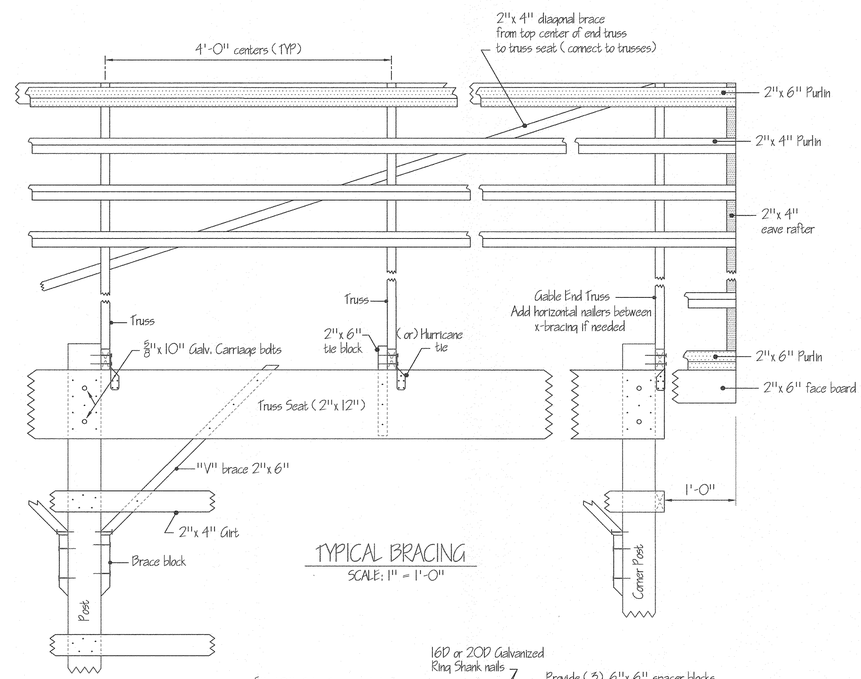

TYPICAL BRACING
SCALE: 1" = 1'-0"

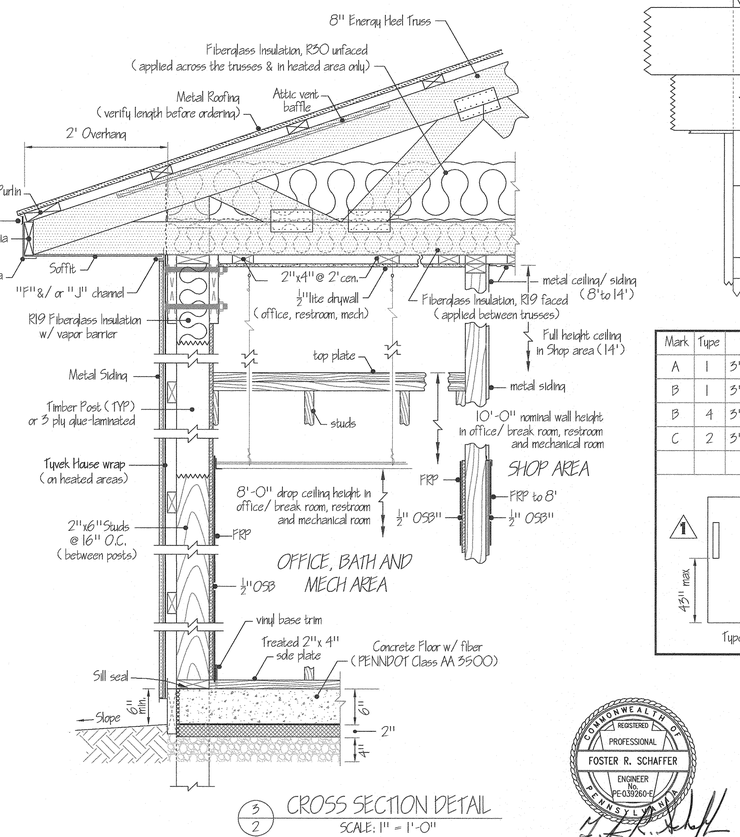

5/2 CROSS SECTION DETAIL
SCALE: 1" = 1'-0"

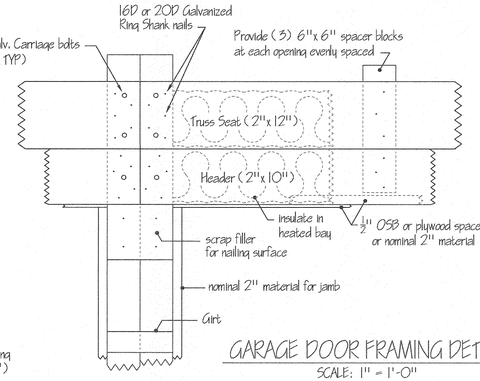

GARAGE DOOR FRAMING DETAIL
SCALE: 1" = 1'-0"

Mark	Type	W	H	T	Hand	Qty	Remarks
A	1	3'-0"	7'-0"	1-3/4"	RHR	4	Insulated Core w/ glass, Panic Bolt, Closure
B	1	3'-0"	7'-0"	1-3/4"	RH	1	Non-Insulated w/ glass & passage set
B	4	3'-0"	7'-0"	1-3/4"	RHR	1	Non-Insulated w/ glass, vent & passage set
C	2	3'-0"	7'-0"	1-3/4"	LH	1	Non-Insulated Core w/ lockset

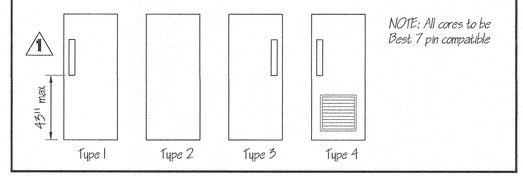

NOTE: All cores to be Best 7 pin compatible

DOOR SCHEDULE

COMMONWEALTH OF PENNSYLVANIA
REGISTERED PROFESSIONAL
FOSTER R. SCHAFFER
ENGINEER
No. PE-039260-E
3/5/19

PENNSYLVANIA GAME COMMISSION

STATE GAME LANDS #073	N. WOODBURY TWP.	BLAIR CO.

FRAMING DETAILS

REVISIONS		
1	VISION GLASS DIMENSION ADDED	

PROJECT NO.	PGC-073-18-1
DRAWING NO.	073-DETAILS-2
DRAWN BY:	JBM
DATE:	02-01-19
SHEET NO.	2 OF 5