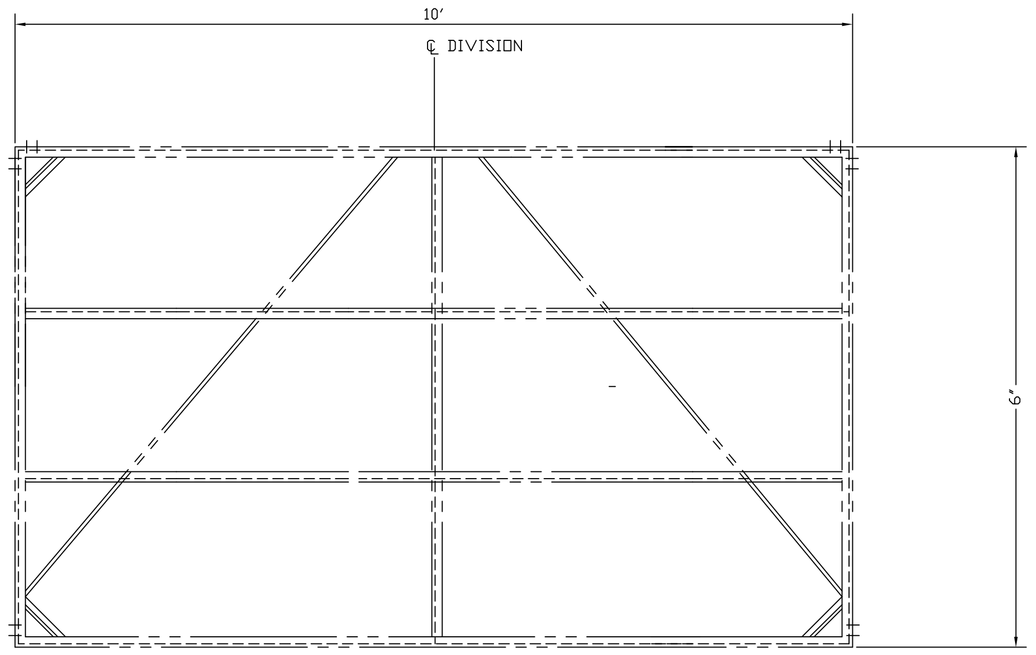

PLAN - TYPICAL 10' FRAME
Scale : 3/4"=1'-0"

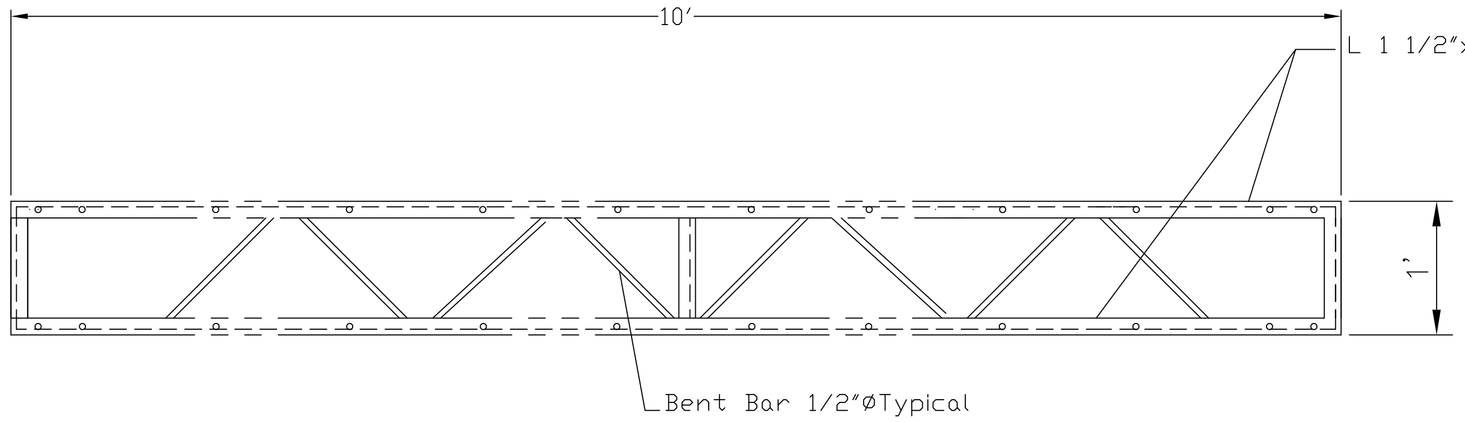

ELEVATION - TYPICAL 10' FRAME
Scale : 3/4"=1'=0"

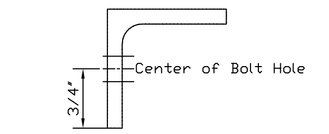

TOP ANGLE (TYPICAL)

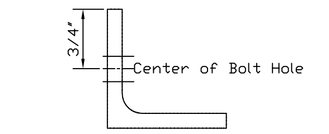

BOTTOM ANGLE (TYPICAL)

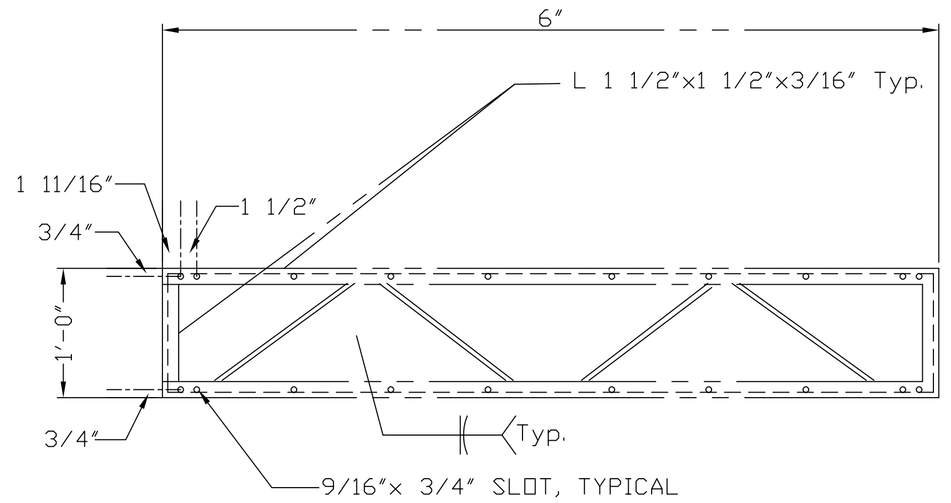

TYPICAL END VIEW
SCALE: 1"=20'

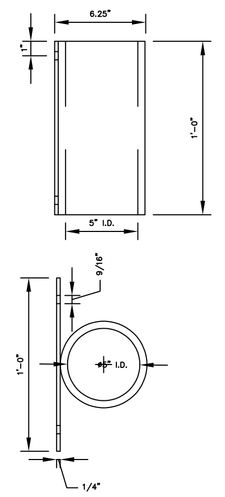

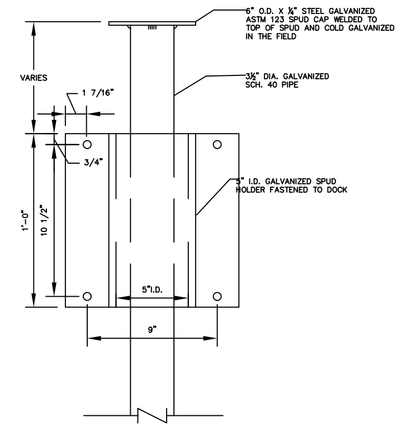

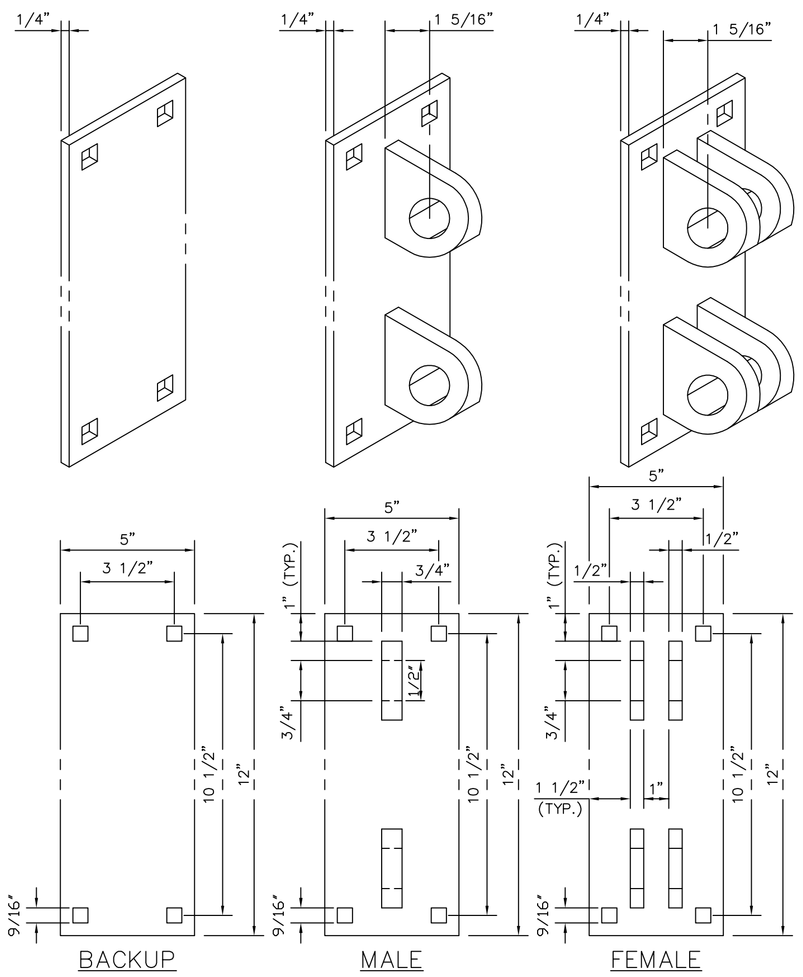

MALE/FEMALE CONNECTION HARDWARE (TYP.)
(BETWEEN FINGERS AND DOCK SECTIONS)
No Scale

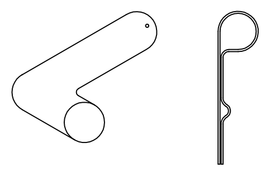

3/4" ø STAINLESS STEEL
CONNECTOR PIN & HITCH CLIP
No Scale

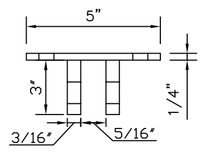

TOP VIEW-FEMALE
No Scale

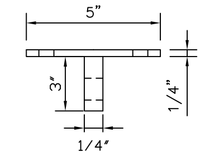

TOP VIEW-MALE
No Scale

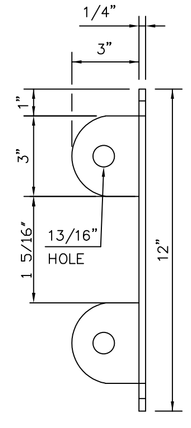

SIDE VIEW
No Scale

GENERAL SECTION
NO SCALE

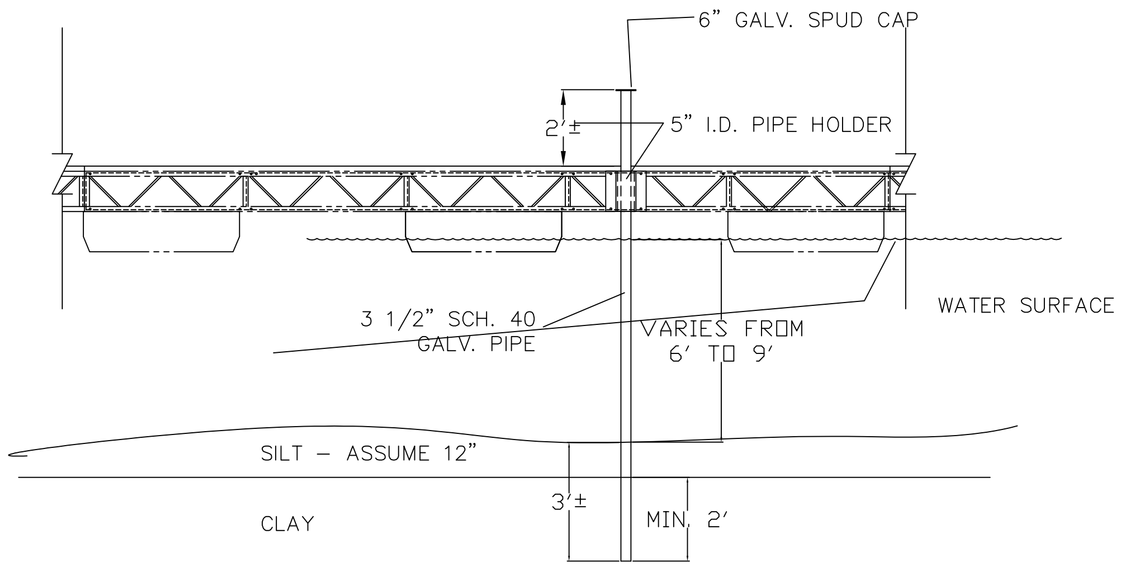

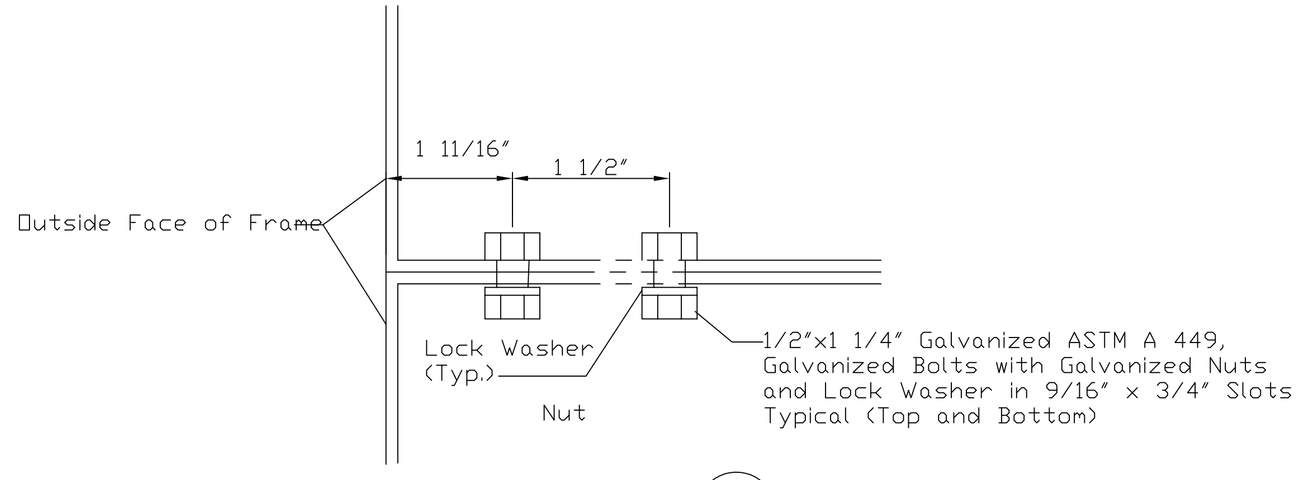

DETAIL A/FD5 (TYPICAL)

ALL DIMENSIONS AND EXISTING CONDITIONS SHALL BE CHECKED AND VERIFIED BY CONTRACTOR AT THE SITE.

NO.	DATE	REVISION	APPR.

SUBMITTED
PROJECT DESIGNER — PROJECT COORDINATOR

APPROVED
CHIEF - DIVISION OF FIELD ENGINEERING

APPROVED
DIRECTOR - BUREAU OF FACILITY DESIGN AND CONSTRUCTION

COMMONWEALTH OF PENNSYLVANIA
DEPARTMENT OF CONSERVATION AND NATURAL RESOURCES
OFFICE OF PARKS AND FORESTRY

Project No. BSP-210-102025

DAVIS HOLLOW
MARINA DOCKS
Moraine State Park
WORTH TOWNSHIP, BUTLER CO., PA

SECTIONS AND
DETAILS

DRAWN BY	DATE	DRAWING NO.
SLS	01/06/2020	C-102
CHECKED BY	SCALE	
SLS	AS SHOWN	