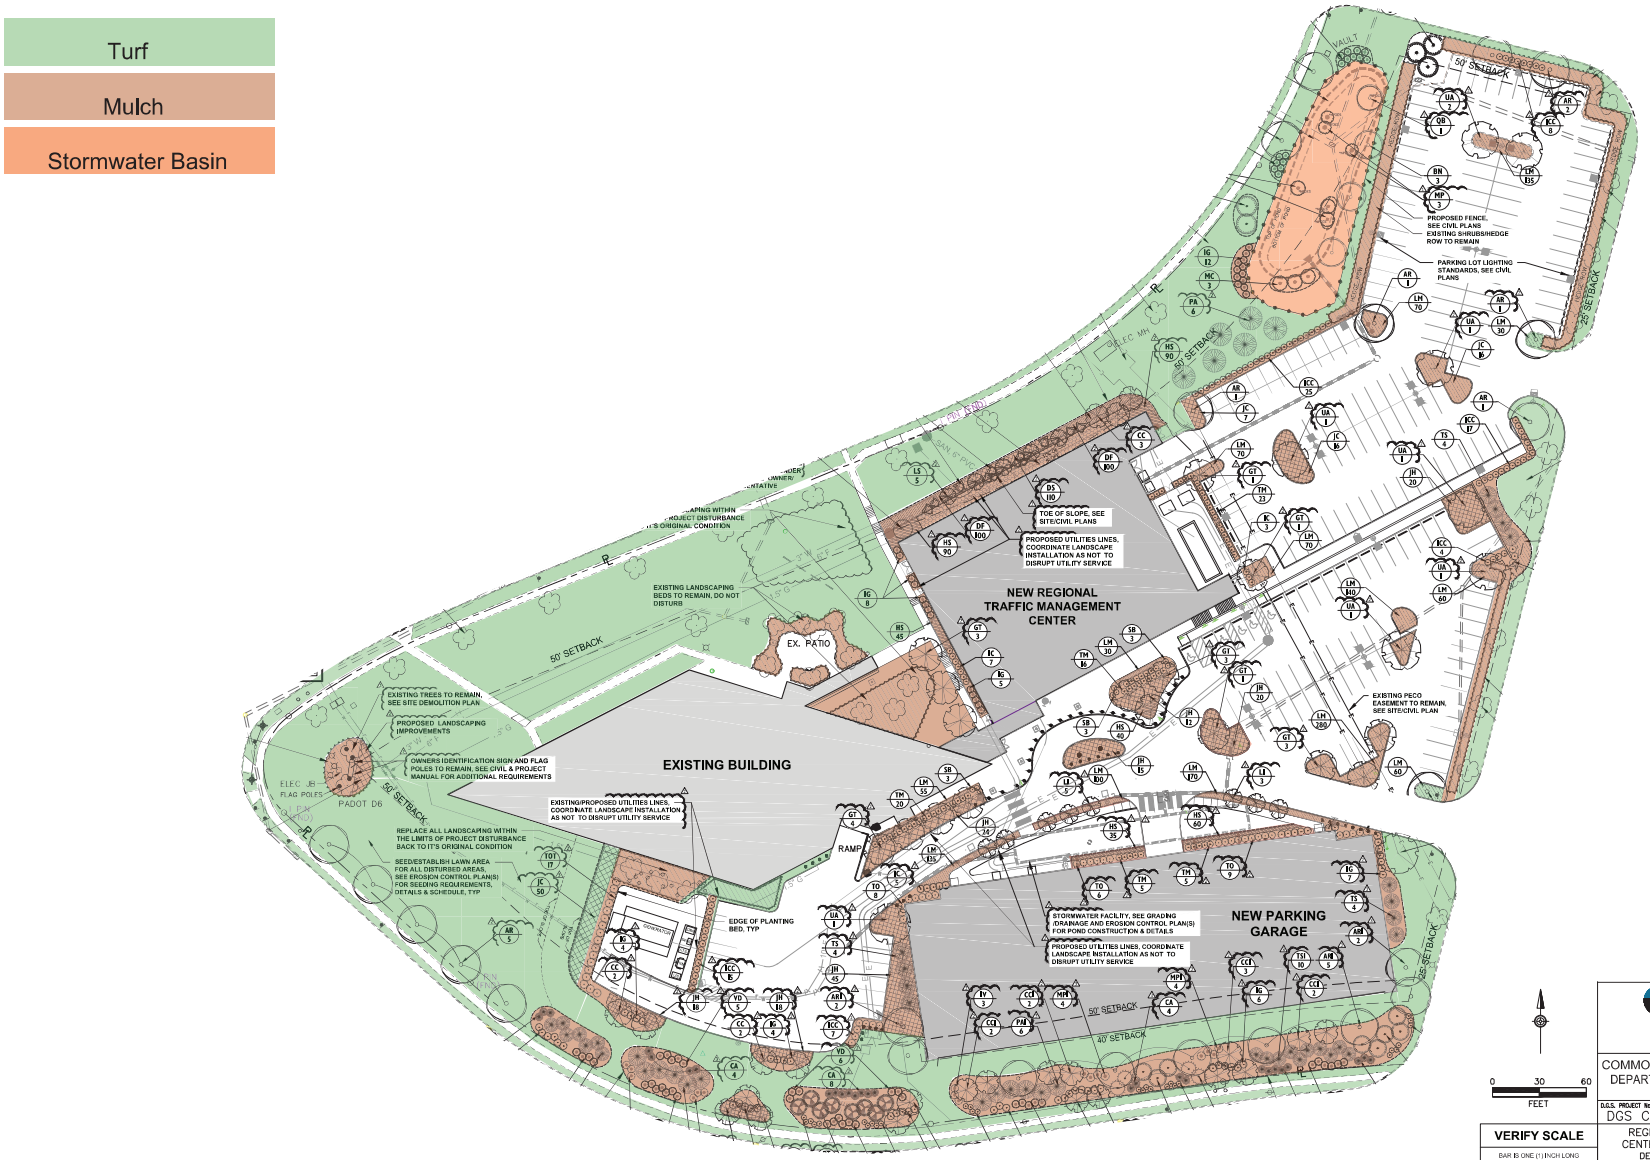

benesch
Alfred Benesch & Company
250 Cetronia Road, Suite 150
Allentown, Pennsylvania 18104
610-439-7056

COMMONWEALTH OF PENNSYLVANIA
DEPARTMENT OF GENERAL SERVICES
HARRISBURG, PENNSYLVANIA

D.G.S. PROJECT No.
DGS C-0251-0095 PHASE 1-1

REGIONAL TRAFFIC MANAGEMENT CENTER AND PARKING STRUCTURE
DEPARTMENT OF TRANSPORTATION
King of Prussia, Upper Merion Township
Montgomery County, PA

LANDSCAPING PLAN

VERIFY SCALE
BAR IS ONE (1) INCH LONG ON ORIGINAL DRAWING:
0 1
IF BAR IS NOT ONE (1) INCH LONG, ADJUST SCALE ACCORDINGLY

CONTRACTOR SHALL FIELD VERIFY ALL DIMENSIONS. VARIANCE FROM CONTRACT DOCUMENTS NOT PERMITTED WITHOUT PROFESSIONAL & BUREAU OF CONSTRUCTION APPROVAL.

DRAWN BY	DATE	DRAWING No.
JMF	06/03/2020	C-600
CHECKED BY	SCALE	
JW	1"=30'-0"	

$USER/OFF$USER$ $DATE$ $TIME$ $FILE$