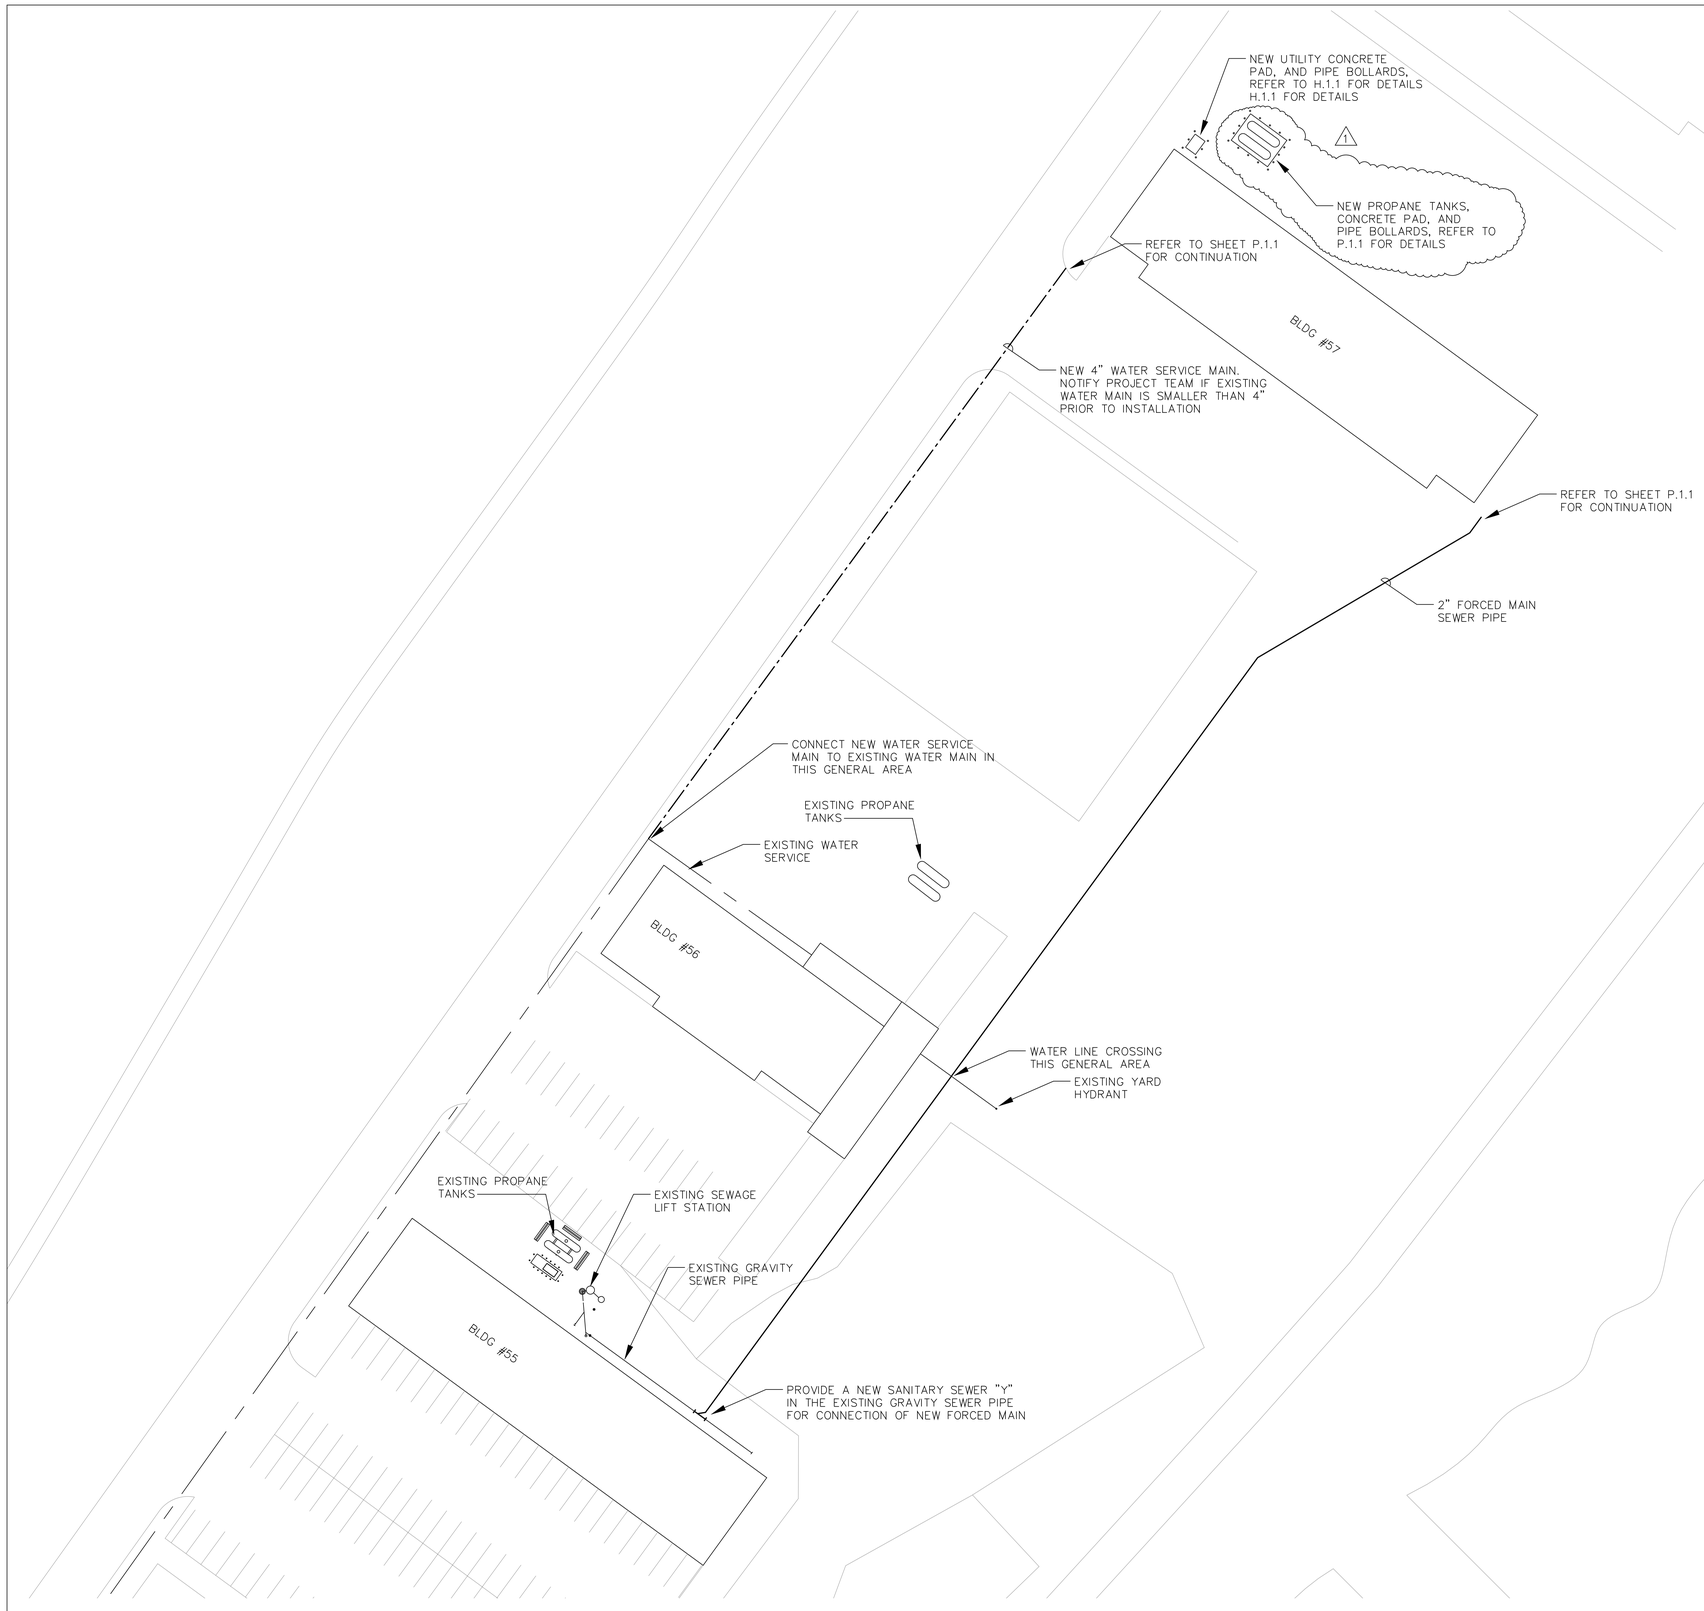

EXISTING SITE PLAN

SCALE: 1" = 30'
SCALE IN FEET 30' 15' 0' 30' 60'

NO.	DESCRIPTION	DATE
	REVISIONS	
1	ADDED GAS FIRED HEATING EQUIMPENT, GAS PIPING, AND PROPANE TANKS WITH CONCRETE PAD	5/3/2023

Professional's Signature Date

COMMONWEALTH OF PENNSYLVANIA
DEPT. OF MILITARY & VETERAN'S AFFAIRS
ANNVILLE, PENNSYLVANIA

DESIGN PROFESSIONALS:

OFFICE OF FACILITIES AND ENGINEERING
BUREAU OF DESIGN AND PROJECT MANAGEMENT
BLDG. 0-10, FORT INDIANTOWN GAP
ANNVILLE, LEBANON COUNTY, PENNSYLVANIA

PROJECT NO.: 42190066

RENOVATIONS TO FT. MIFFLIN BLDG. 57

PHILADELPHIA
PHILADELPHIA COUNTY, PENNSYLVANIA

PLUMBING SITE PLAN

VERIFY SCALE

BAR IS ONE (1) INCH LONG ON ORIGINAL DRAWING:
0 1
IF BAR IS NOT ONE (1) INCH LONG, ADJUST SCALE ACCORDINGLY

CONTRACTOR SHALL FIELD VERIFY ALL DIMENSIONS. VARIANCE FROM CONTRACT DOCUMENTS NOT PERMITTED WITHOUT BUREAU OF ENGINEERING AND ARCHITECTURE APPROVAL.

DRAWN BY	DATE	DRAWING NO.
B. TOEVS	18 MAR 2022	P.2.1
CHECKED BY	SCALE	
	AS NOTED	