DISTRICT	COUNTY	ROUTE	SECTION	SHEET
3-0	LYCOMING COUNTY			1 OF 2

REV NO	REVISIONS	DATE	BY	APPD

NO SCALE

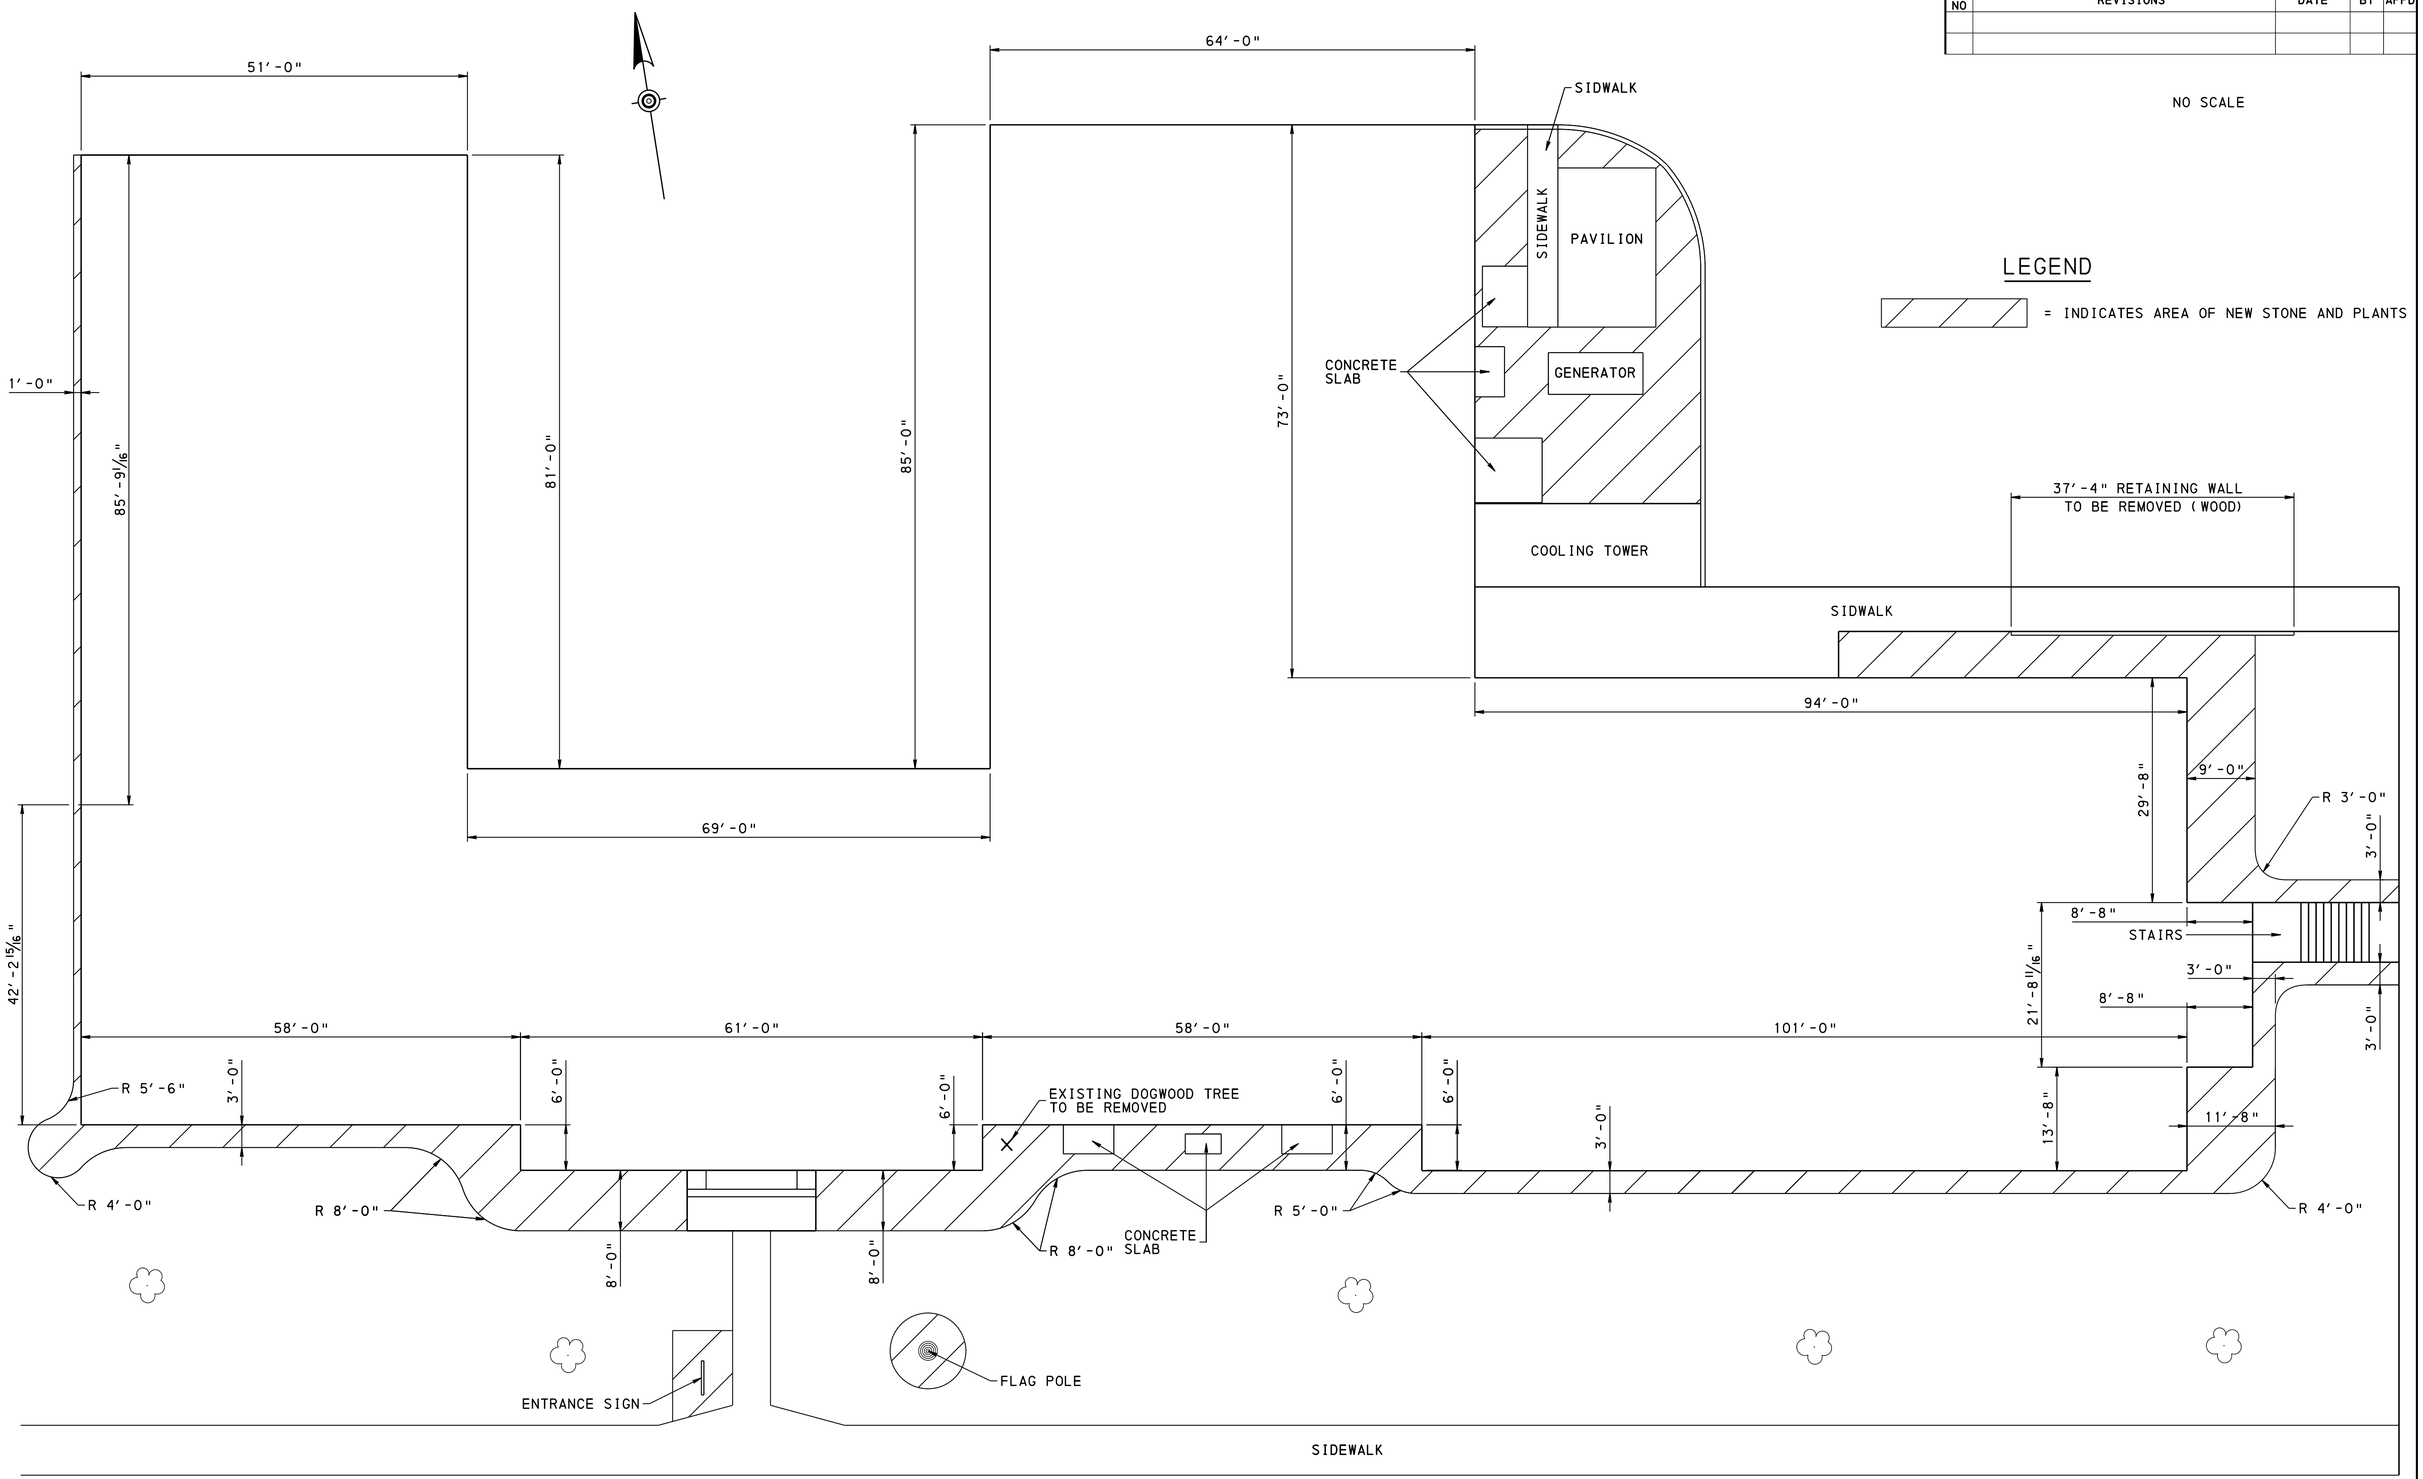

LEGEND

= INDICATES AREA OF NEW STONE AND PLANTS

PLOTTED: 05-FEB-2020 10:01

D-9012 CADD (02-90) REVISED (10-04)

OPERATOR:
FILE NAME: H:\district office landscape plan.dgn