DISTRICT	COUNTY	ROUTE	SECTION	SHEET
3-0	LYCOMING COUNTY			2 OF 2

REV NO	REVISIONS	DATE	BY	APPD

NO SCALE

BLOCK RETAINING WALL DETAIL

ADJACENT TO SIDEWALK
NOT TO SCALE

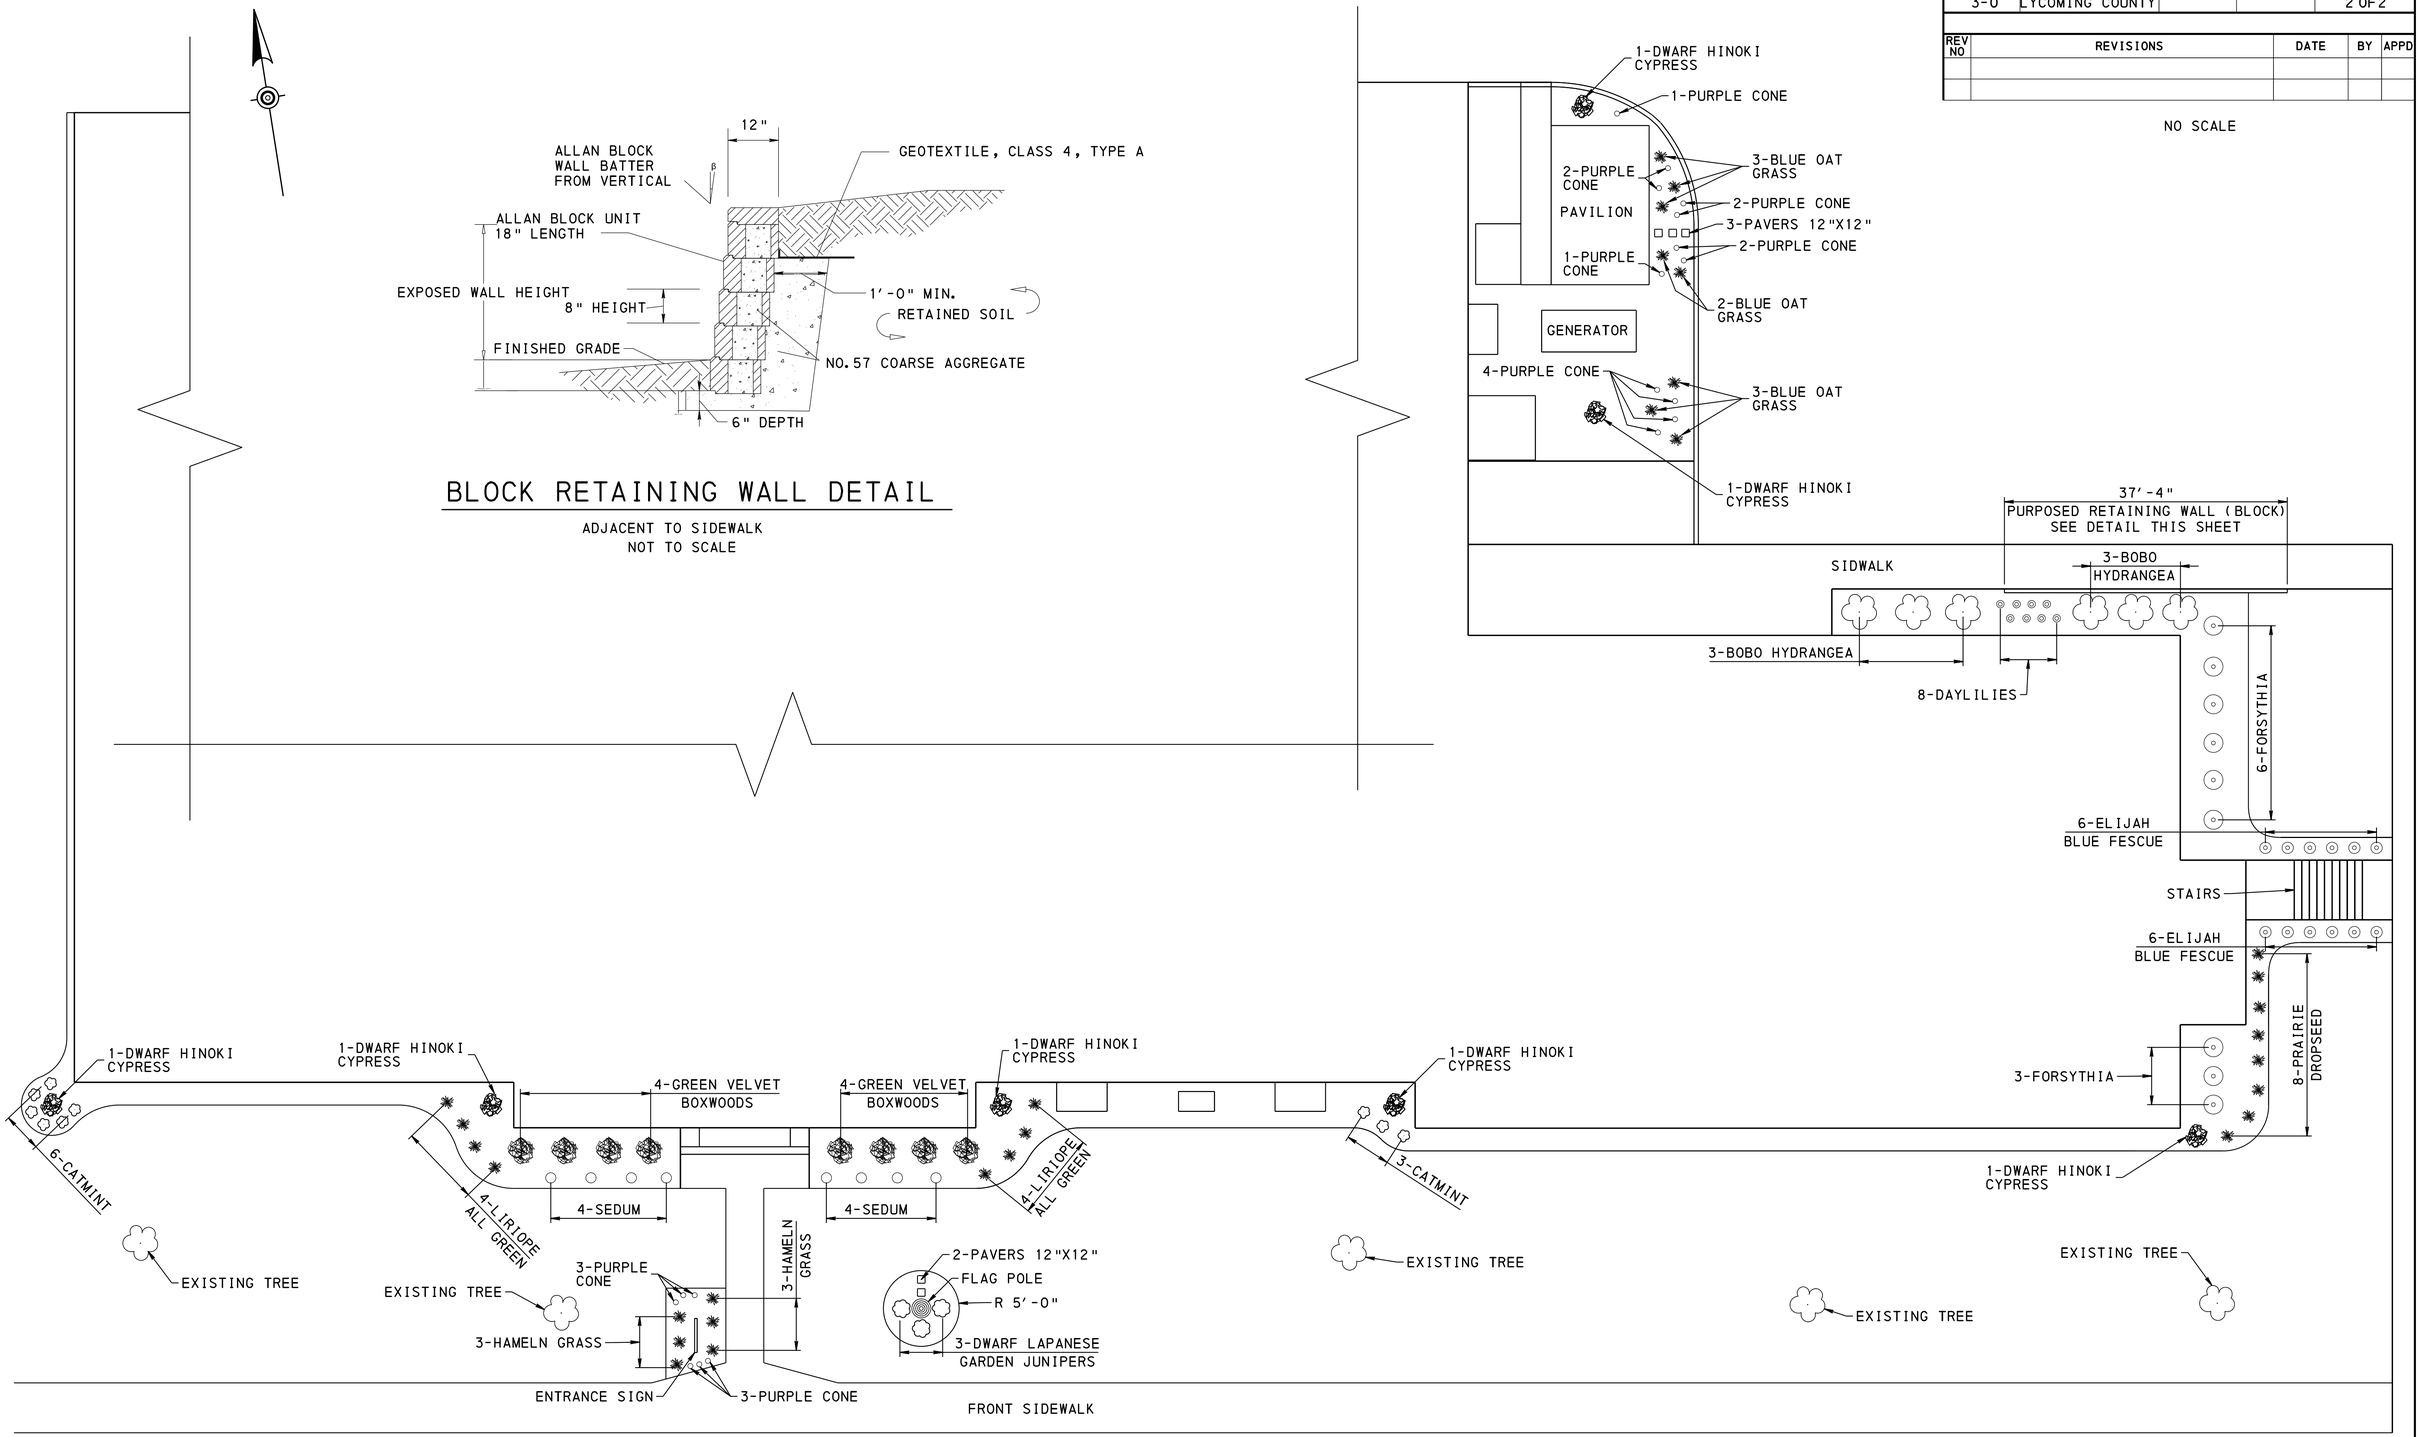

PLOTTED:11-FEB-2020 08:28

D-9012 CADD (02-90) REVISED (10-04)

OPERATOR:
FILE NAME: H:\district office landscape plan.dgn