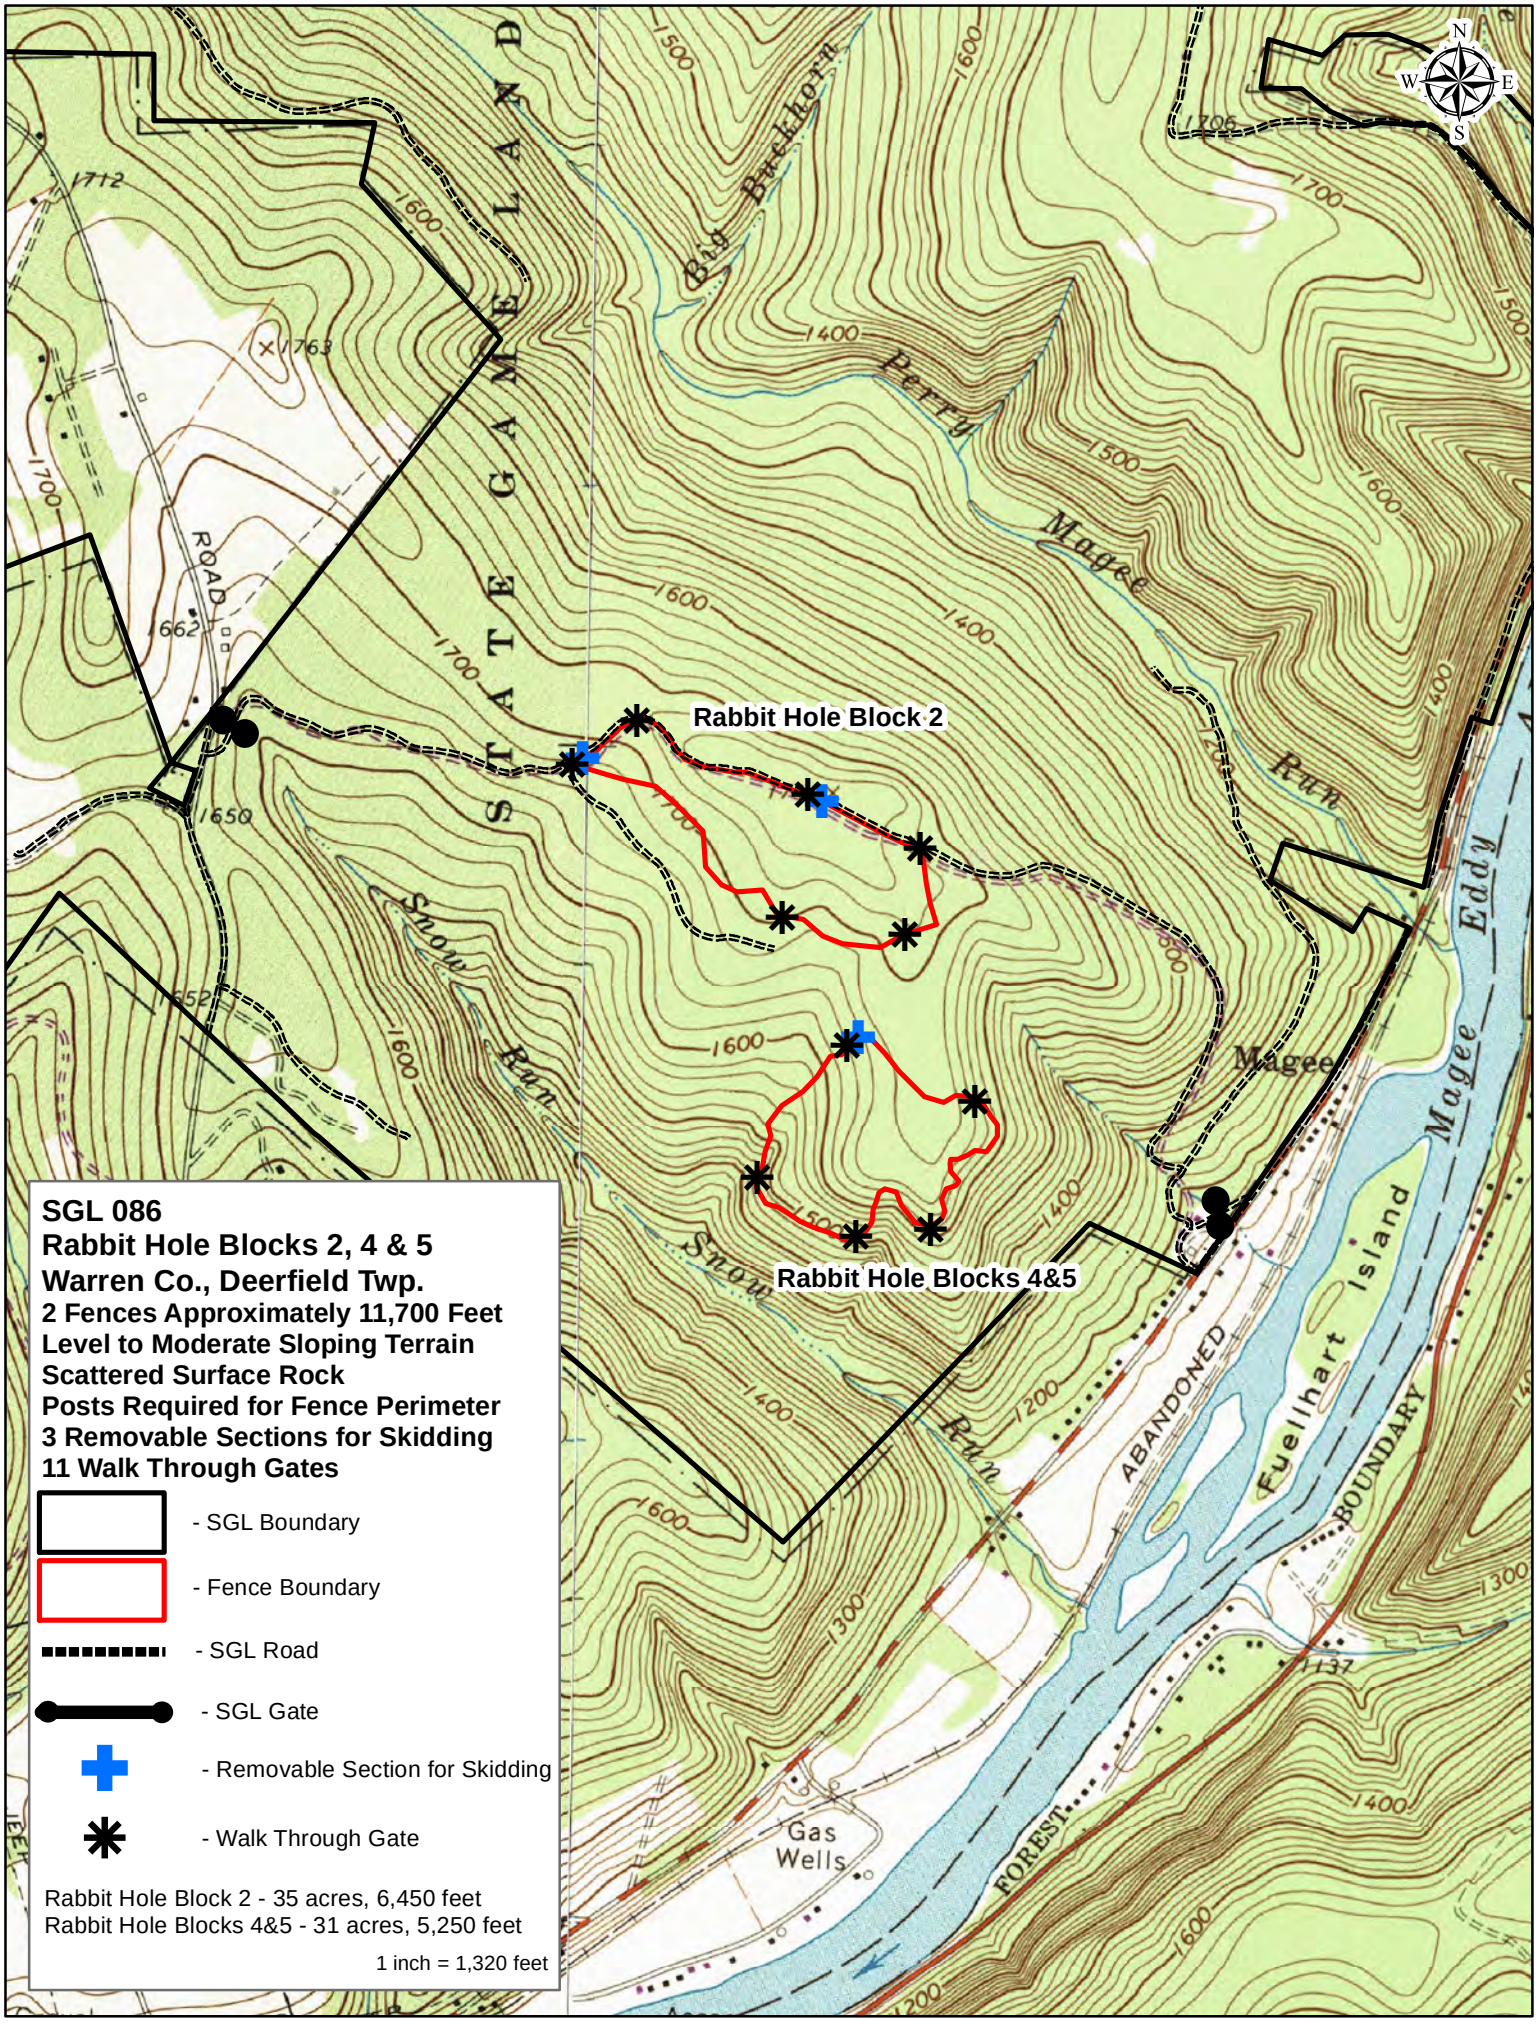
Rabbit Hole Block 2
Rabbit Hole Blocks 4&5
SGL 086
Rabbit Hole Blocks 2, 4 & 5
Warren Co., Deerfield Twp.
2 Fences Approximately 11,700 Feet
Level to Moderate Sloping Terrain
Scattered Surface Rock
Posts Required for Fence Perimeter
3 Removable Sections for Skidding
11 Walk Through Gates
- SGL Boundary
- Fence Boundary
- SGL Road
- SGL Gate
- Removable Section for Skidding
- Walk Through Gate
Rabbit Hole Block 2 - 35 acres, 6,450 feet
Rabbit Hole Blocks 4&5 - 31 acres, 5,250 feet
1 inch = 1,320 feet
STATE GAME LAND
Big Backhorn
Perry
Magee
Run
Snow
Run
Magee
Eddy
Fuellhart Island
ABANDONED
BOUNDARY
FOREST
Gas
Wells
ROAD
1712
1763
1662
1650
1706
1137
N
S
E
W